
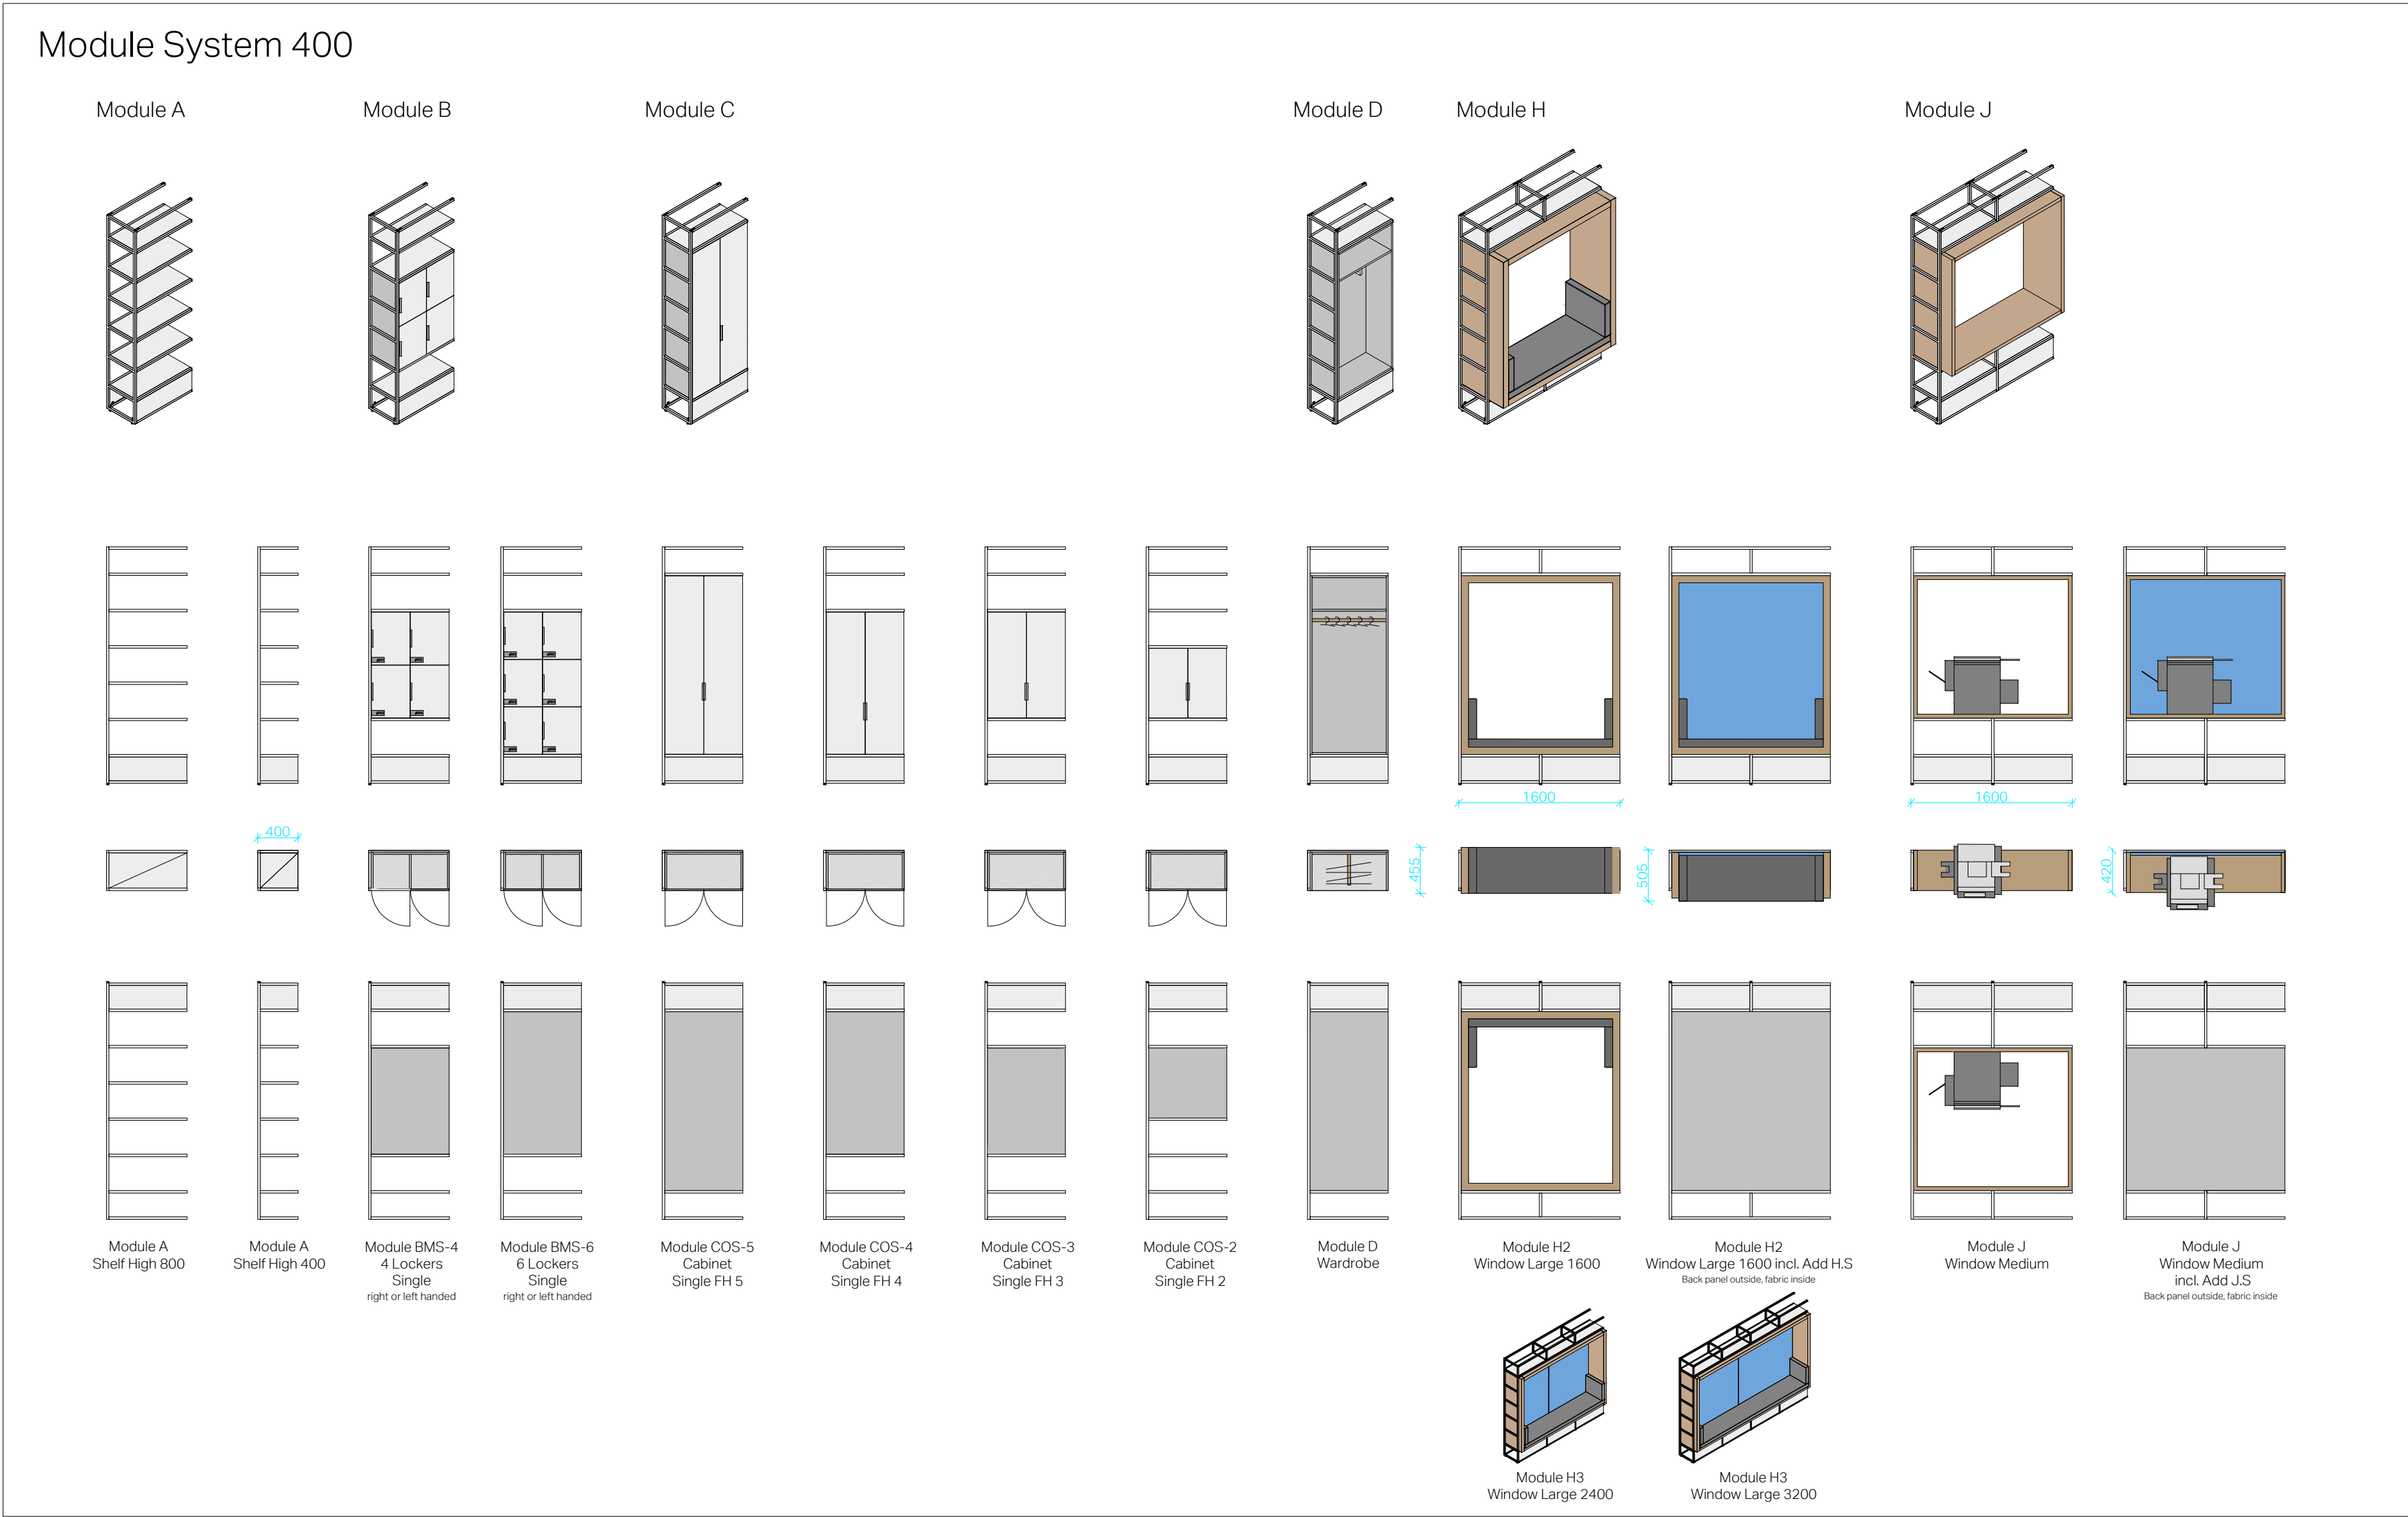
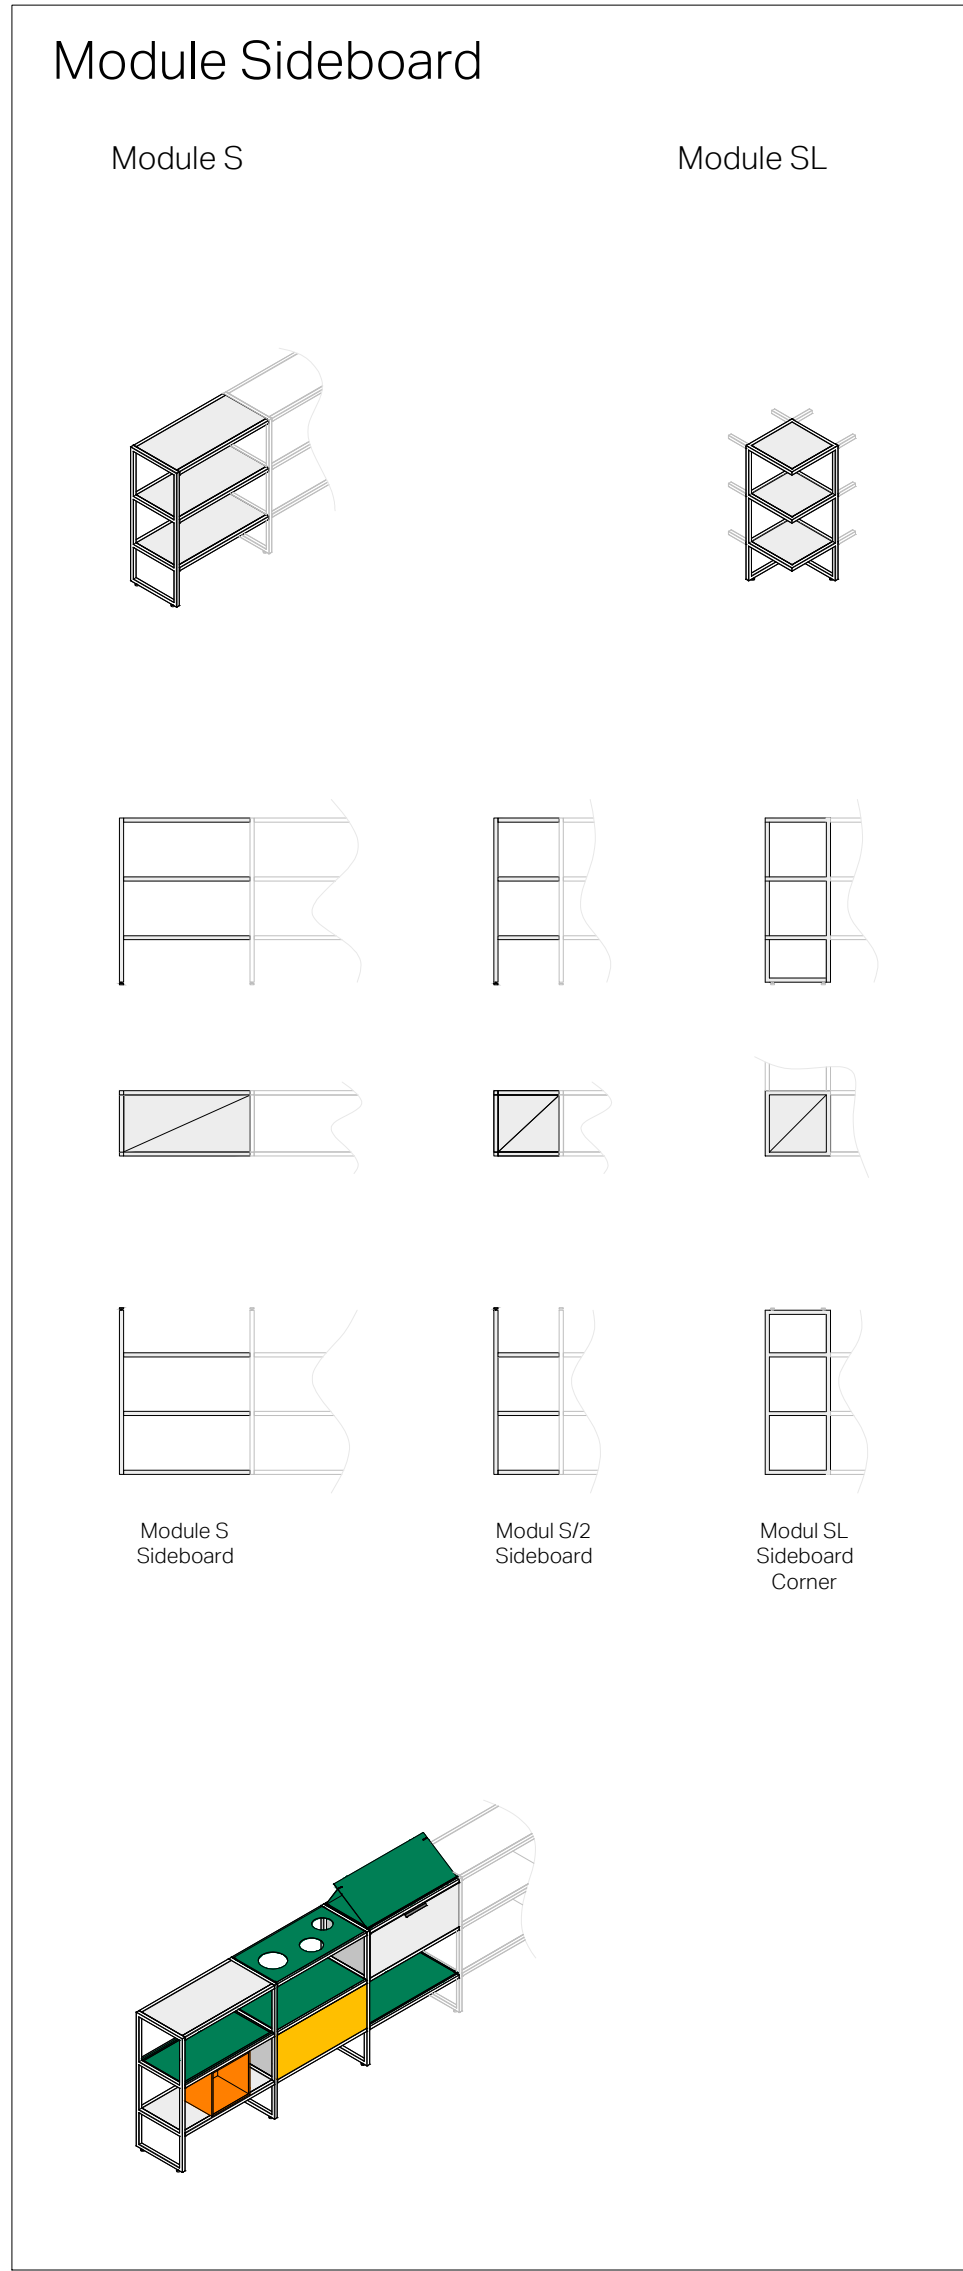
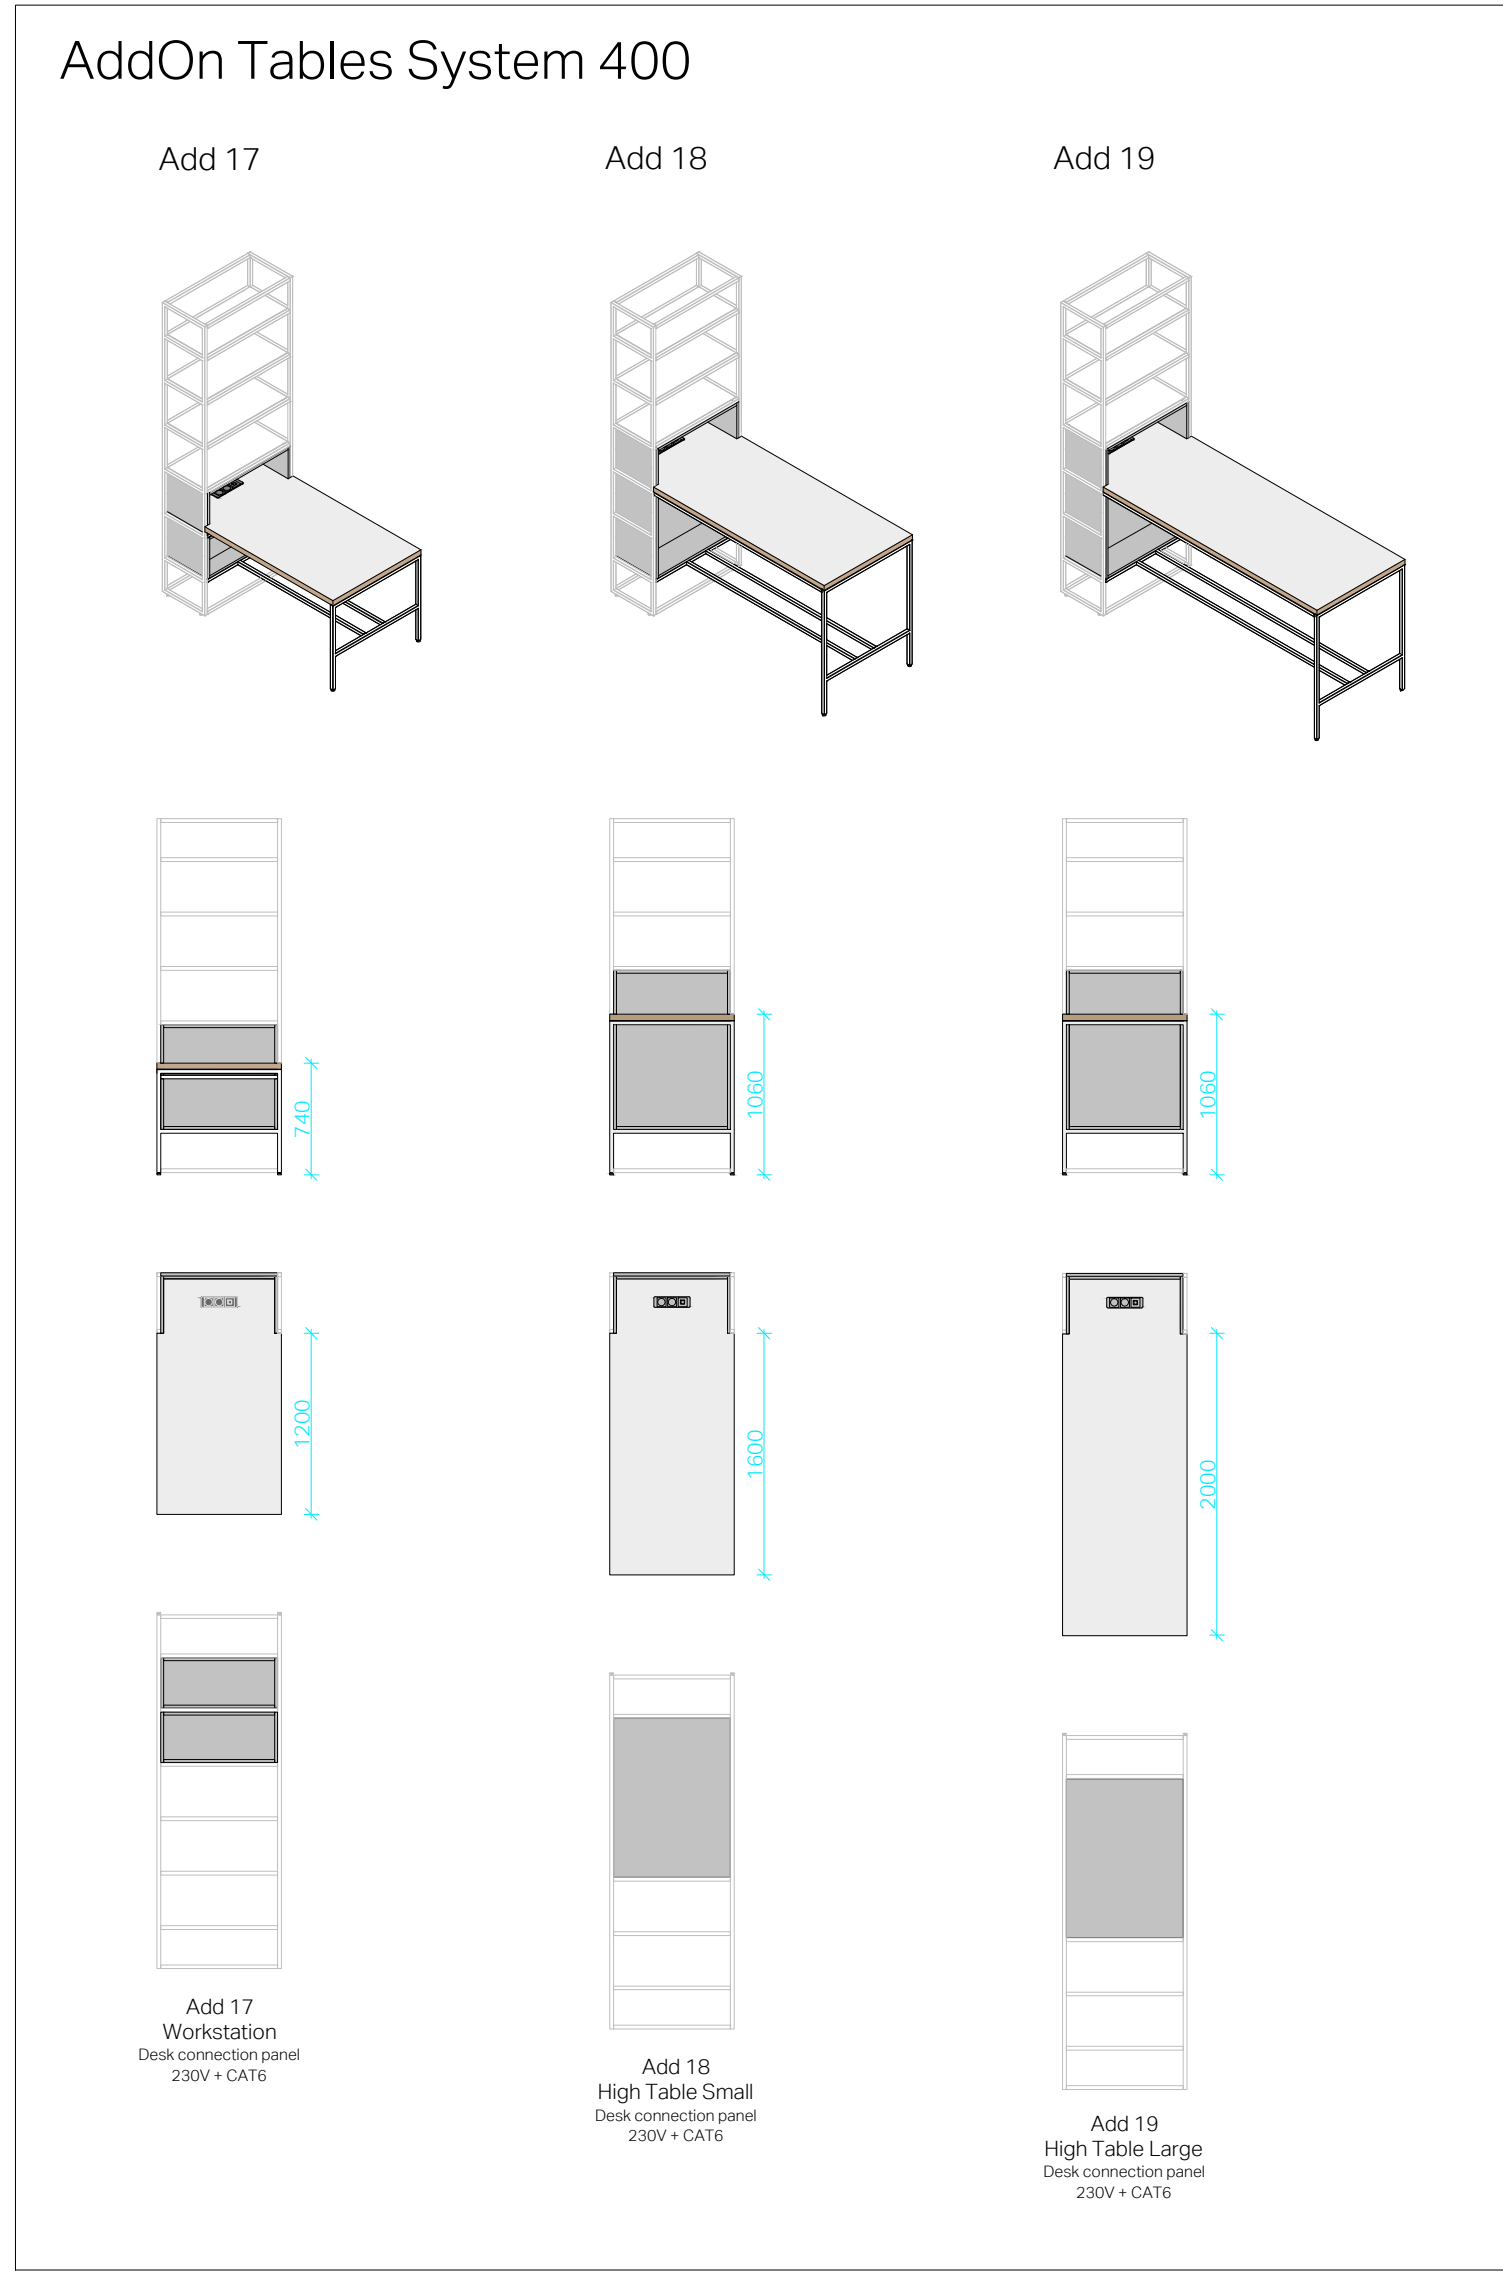
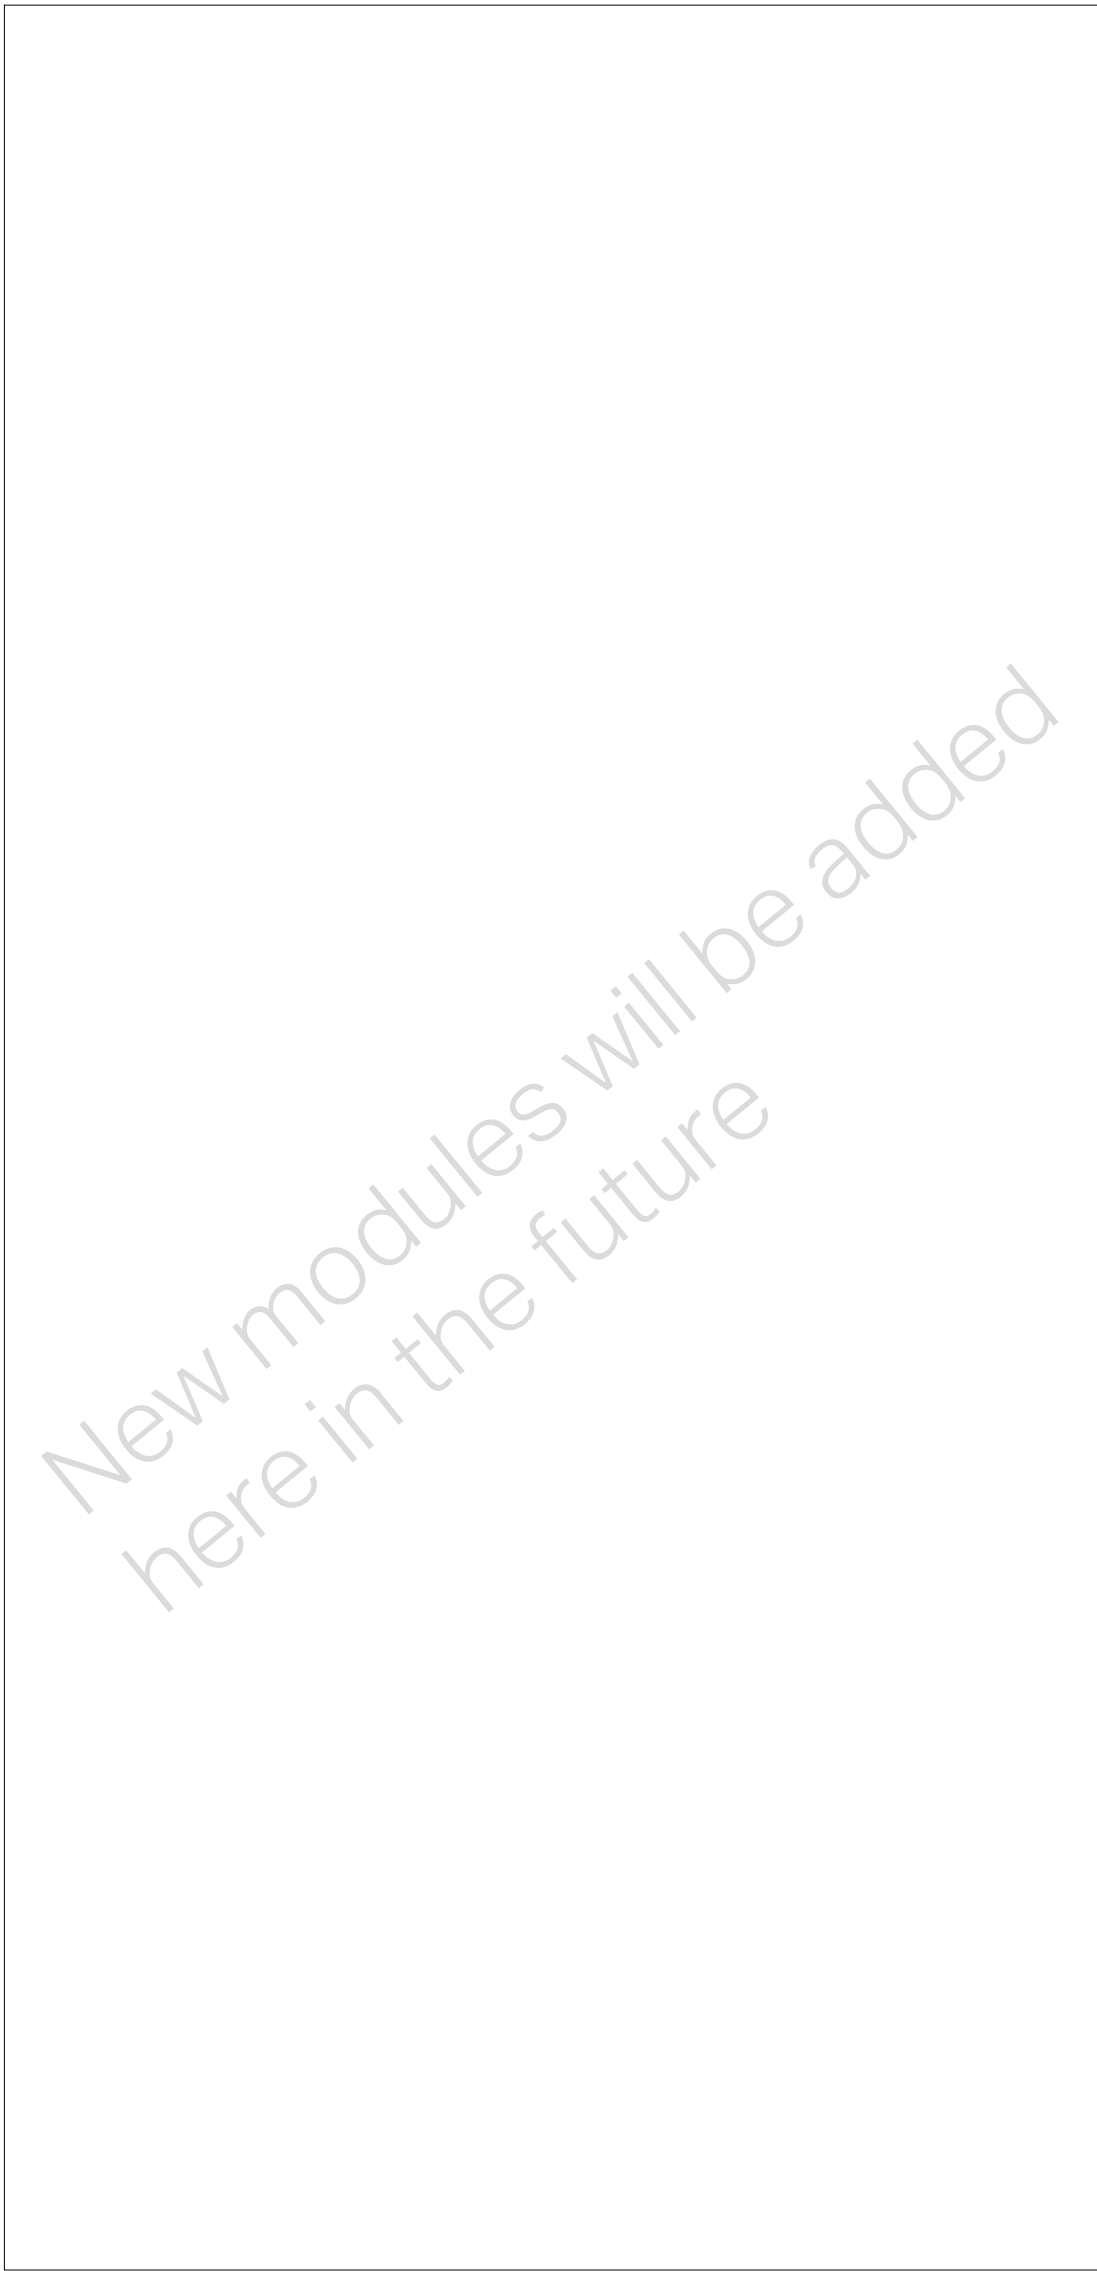
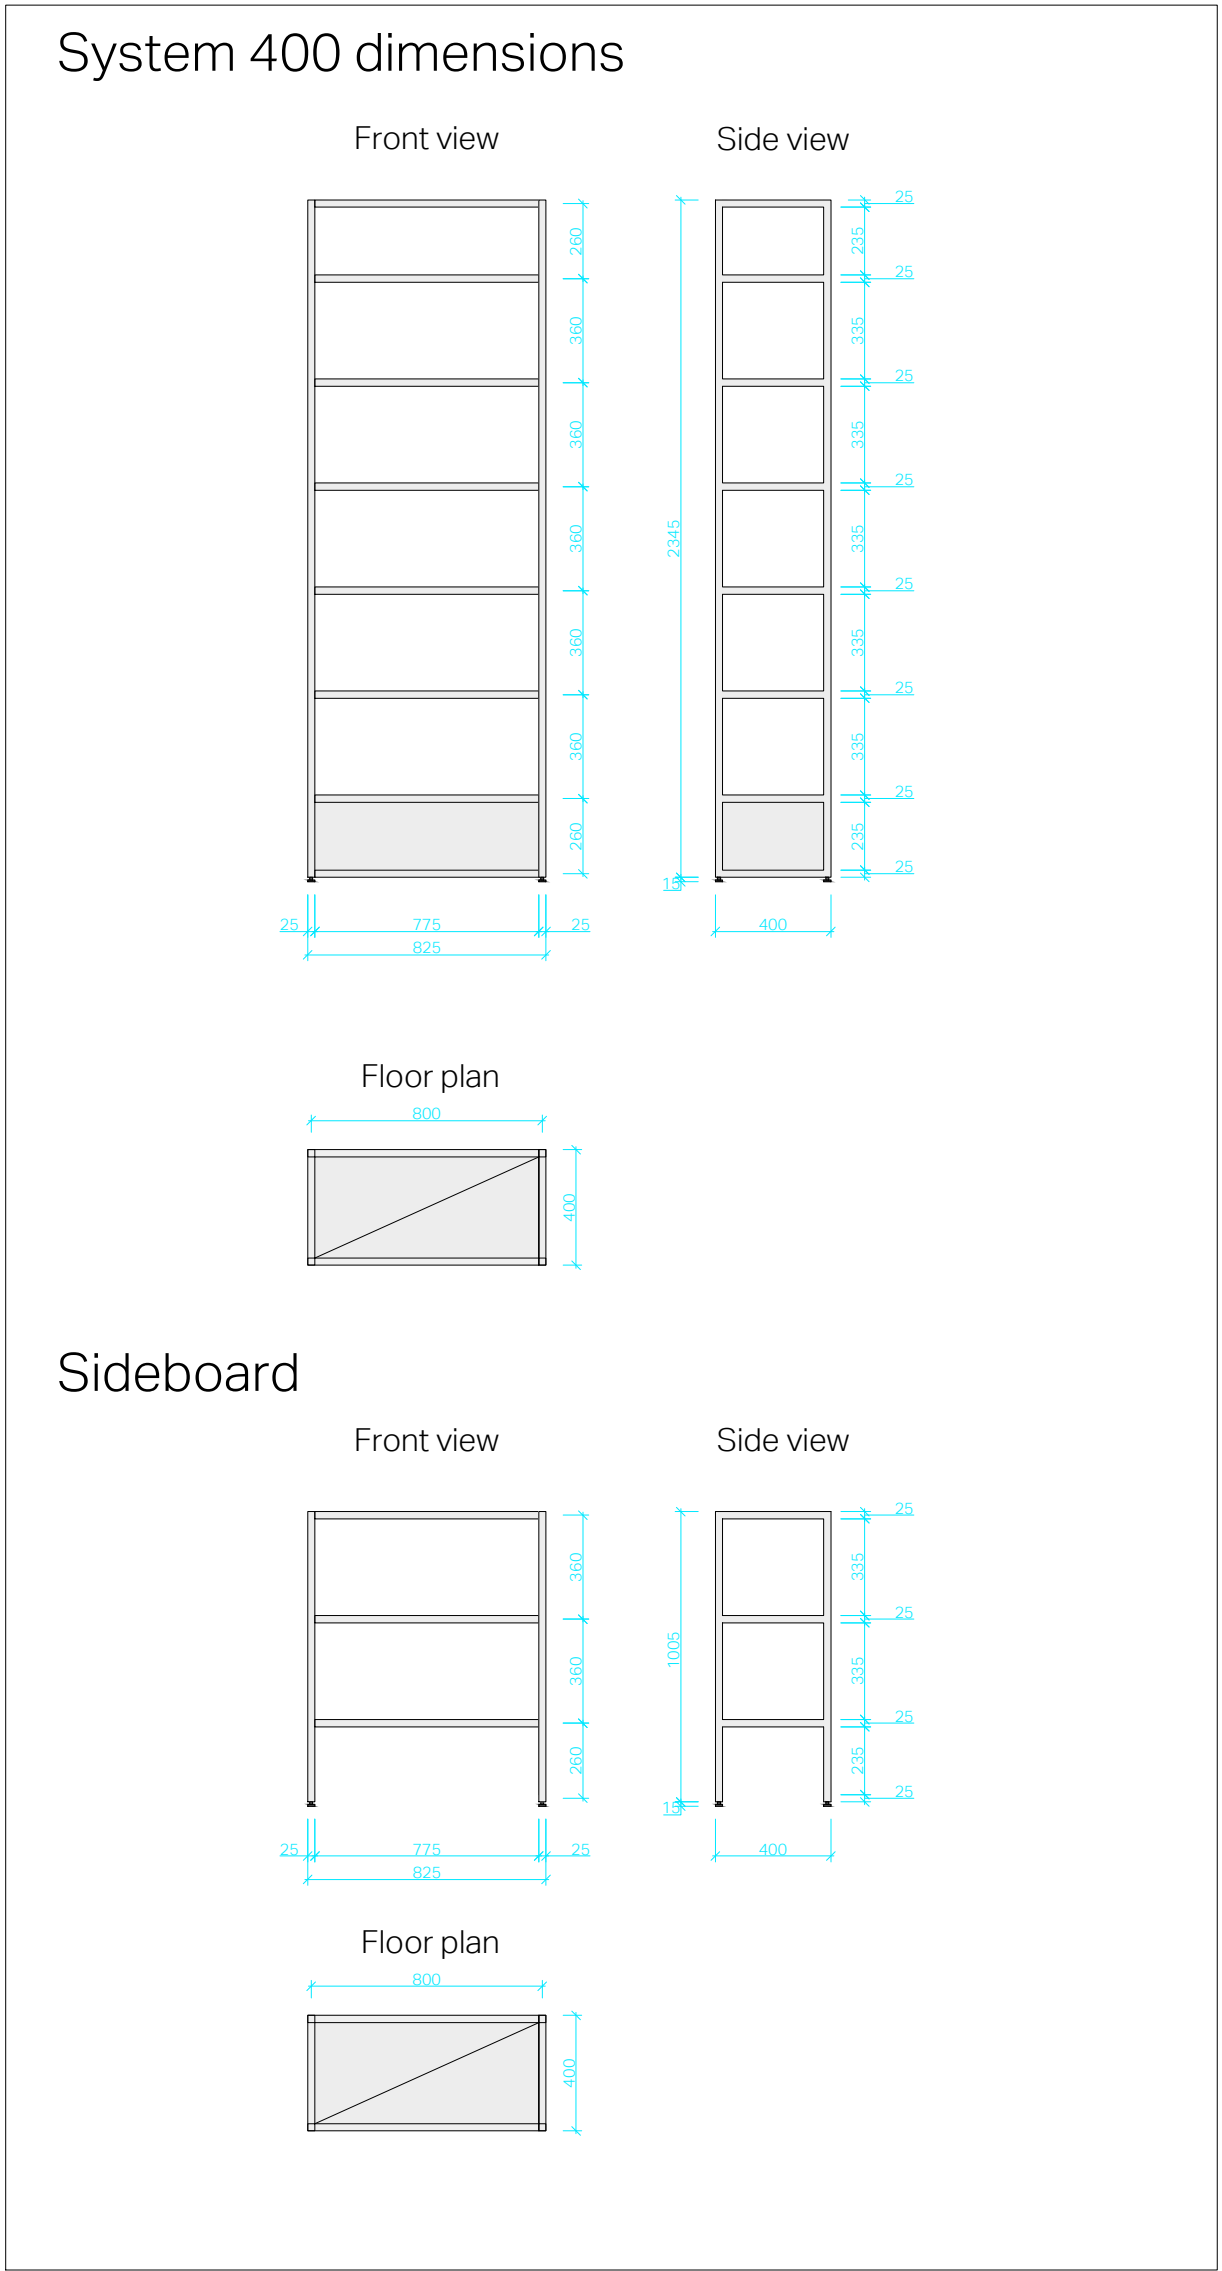
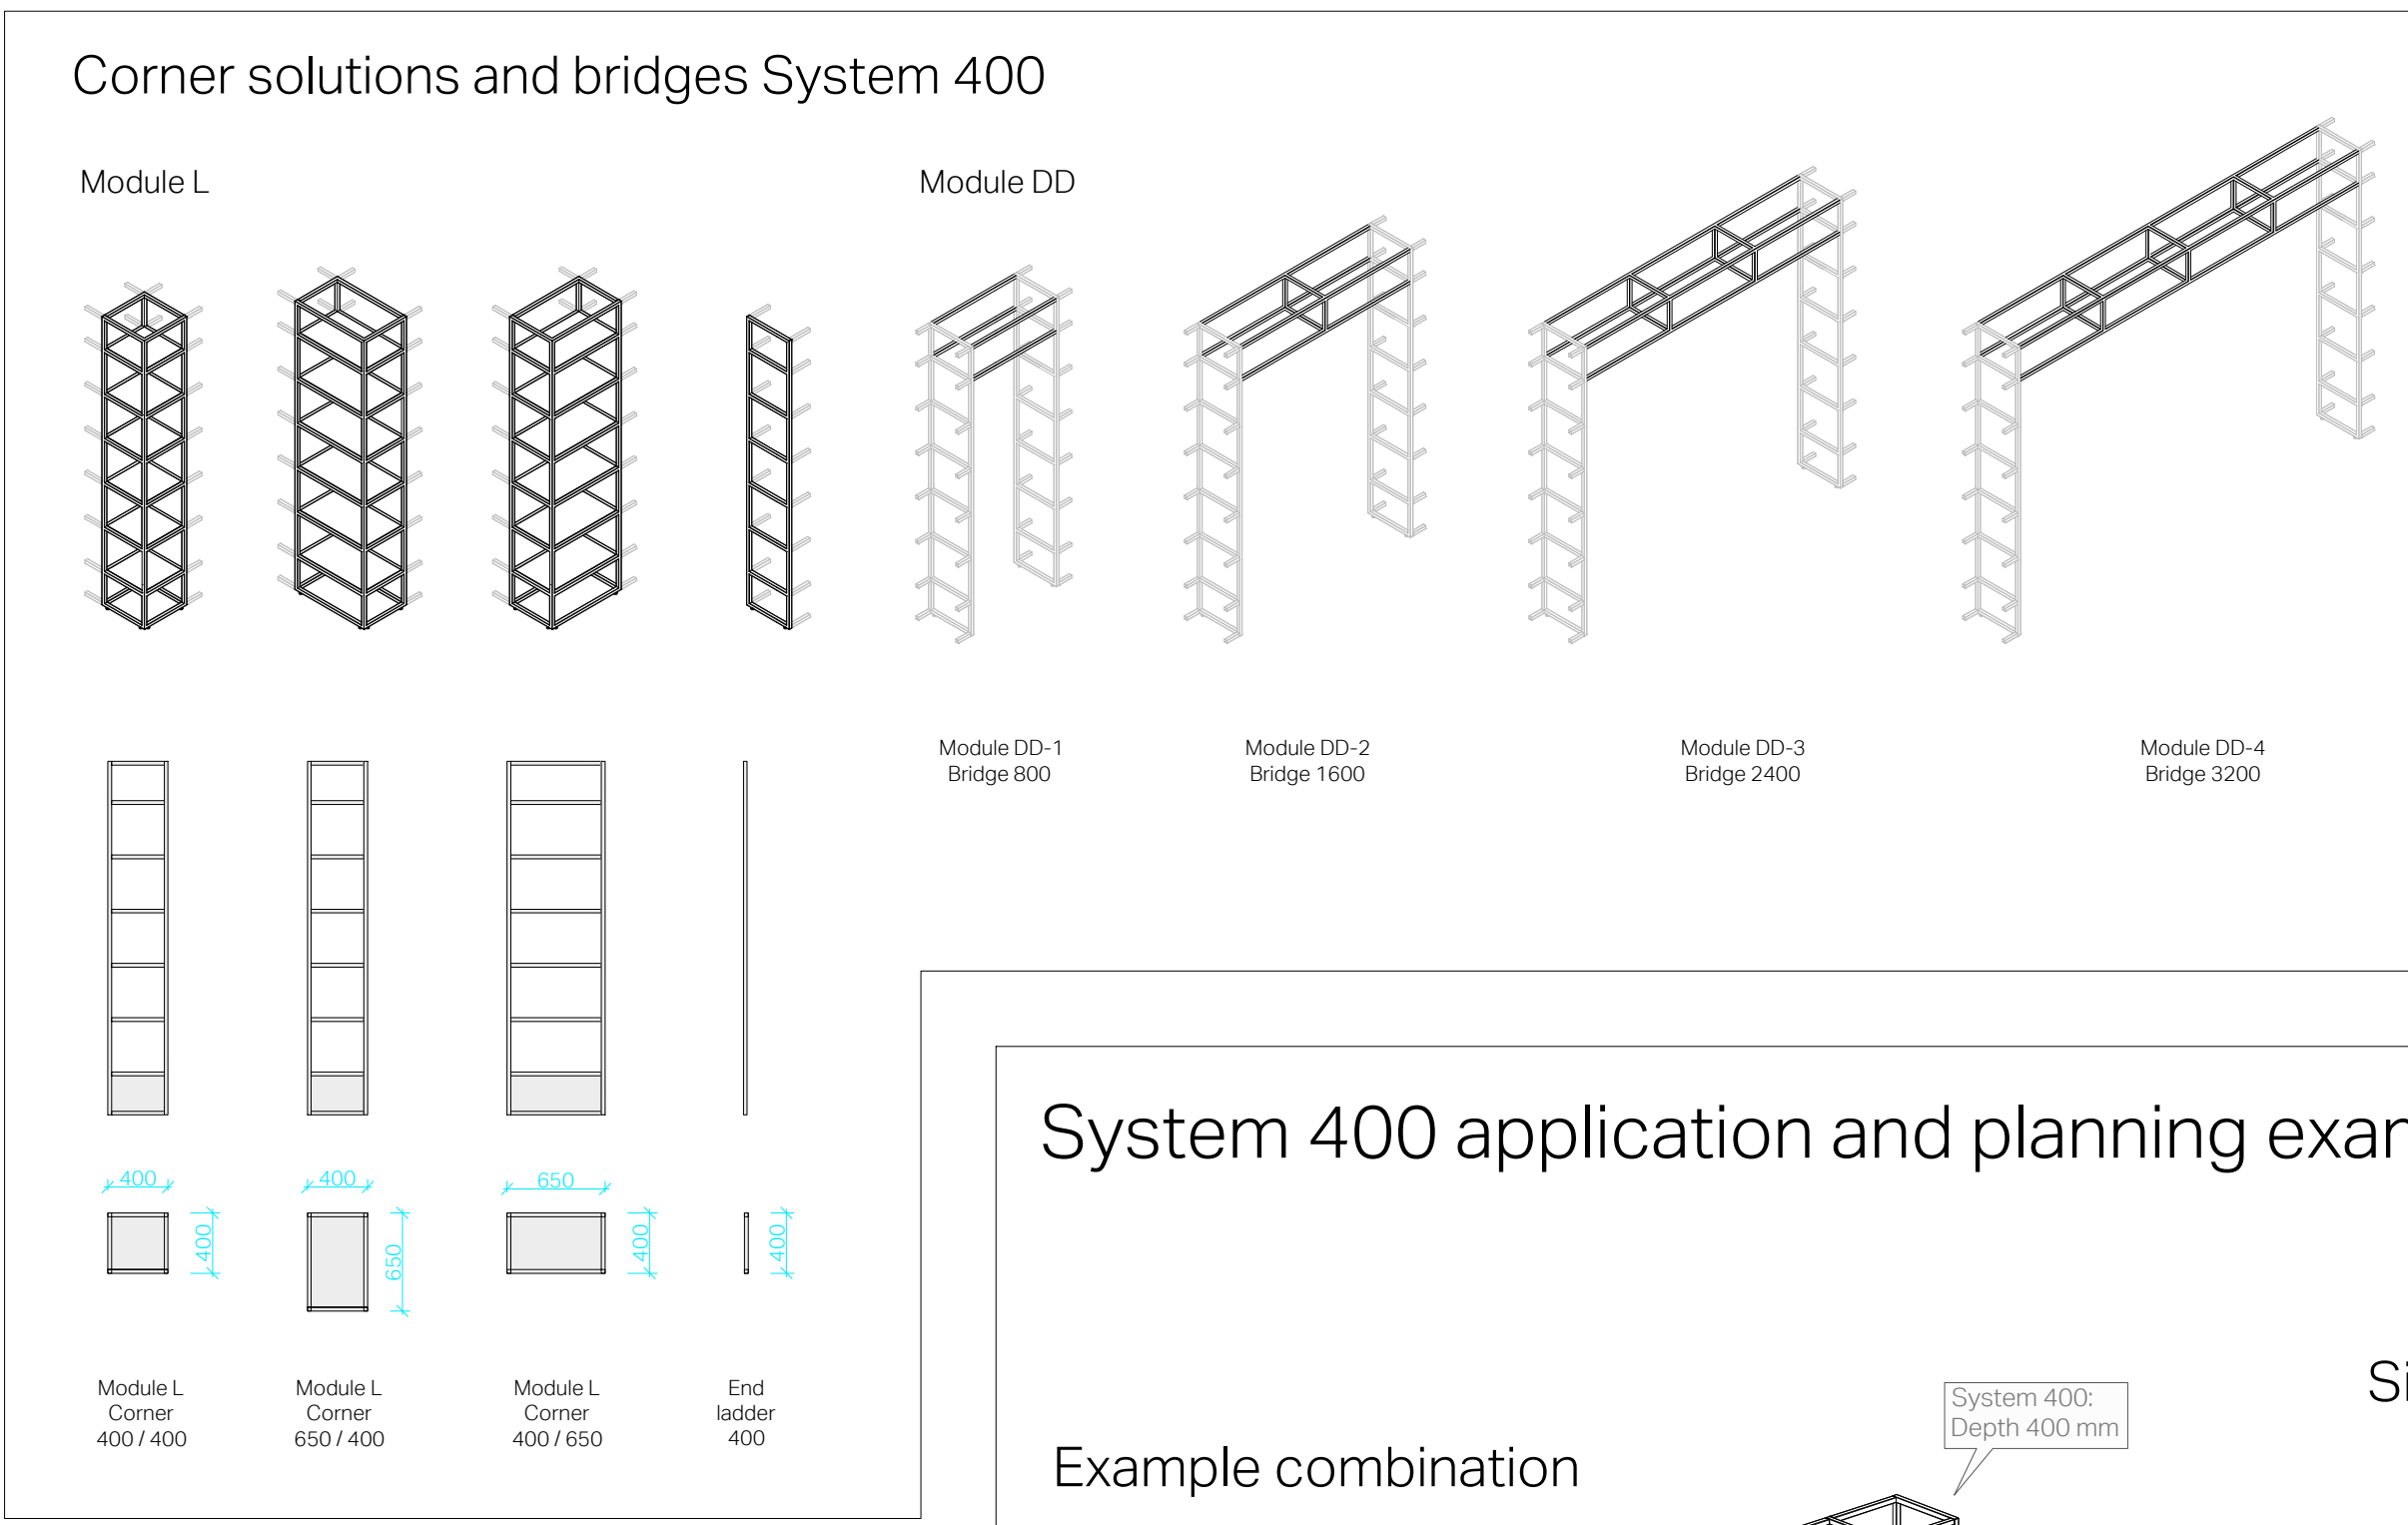
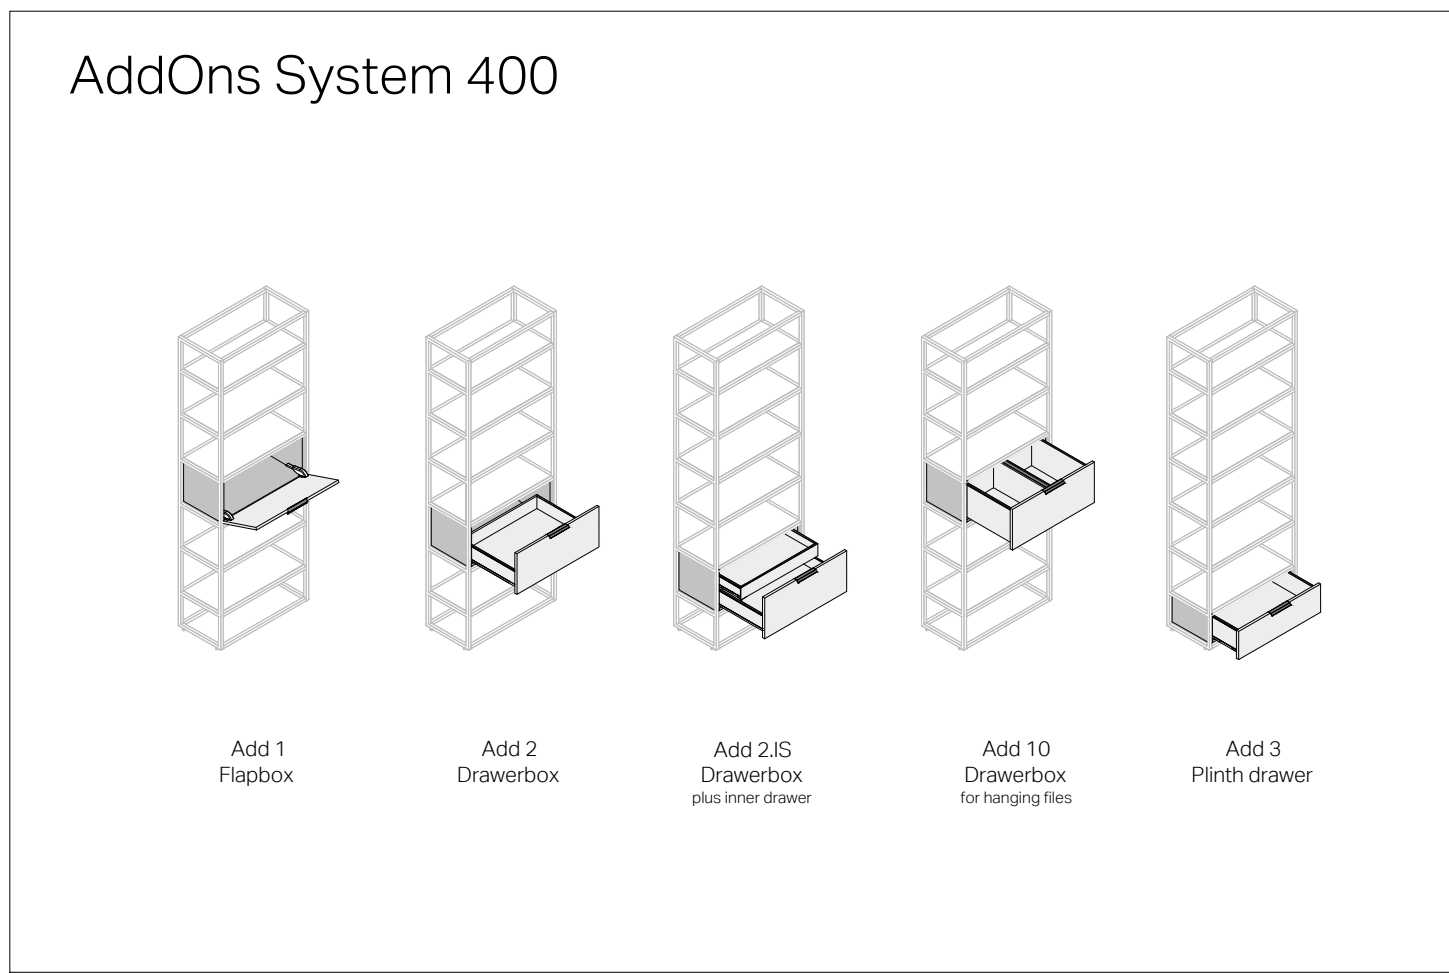
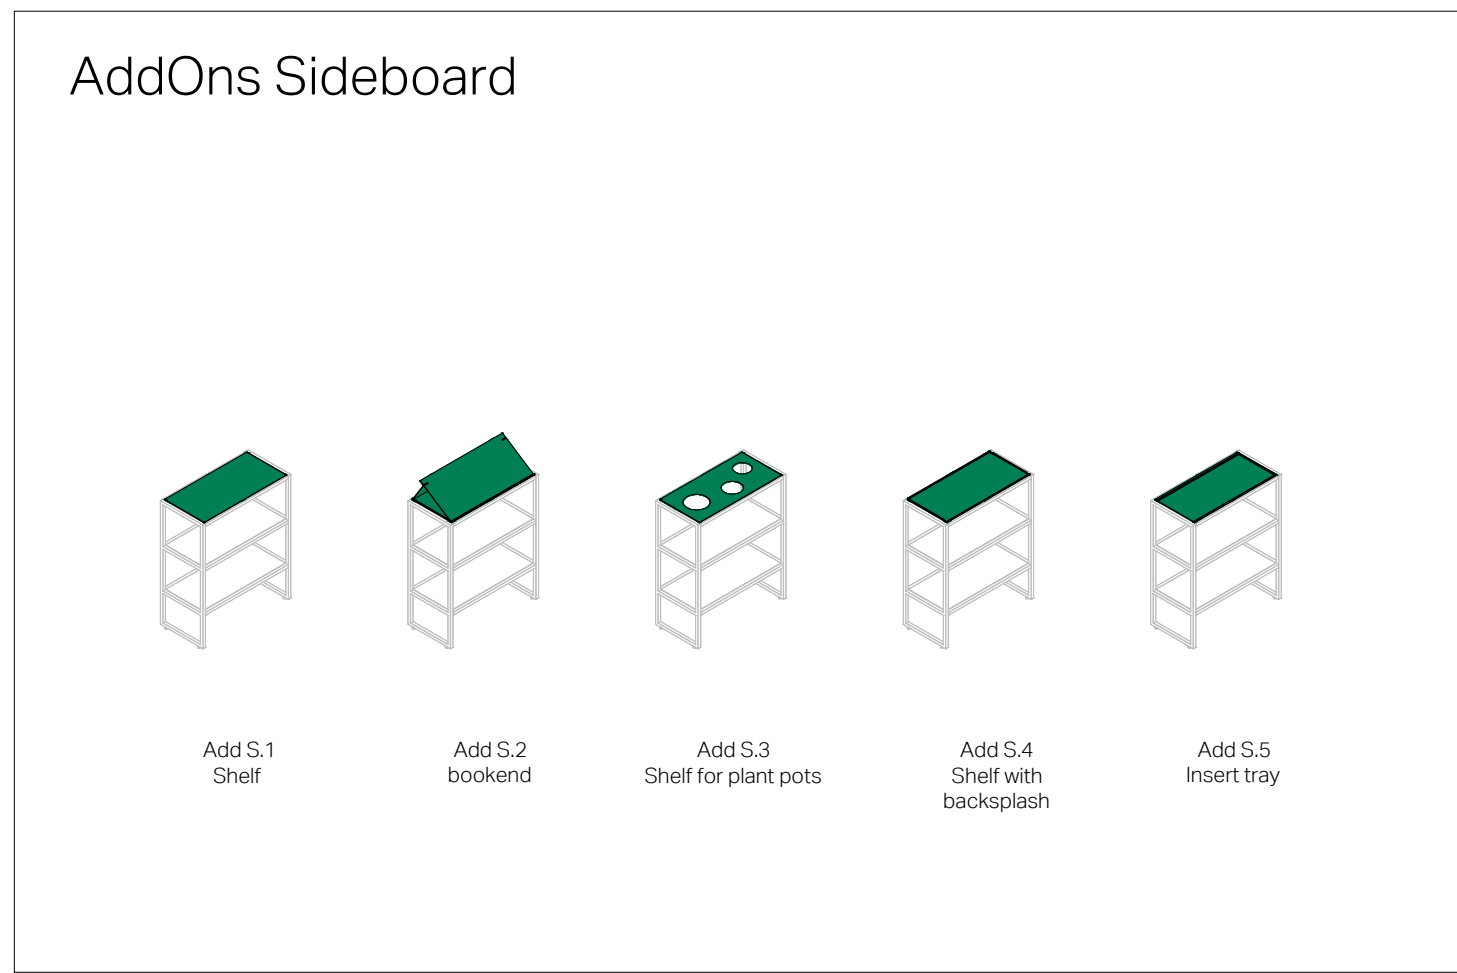
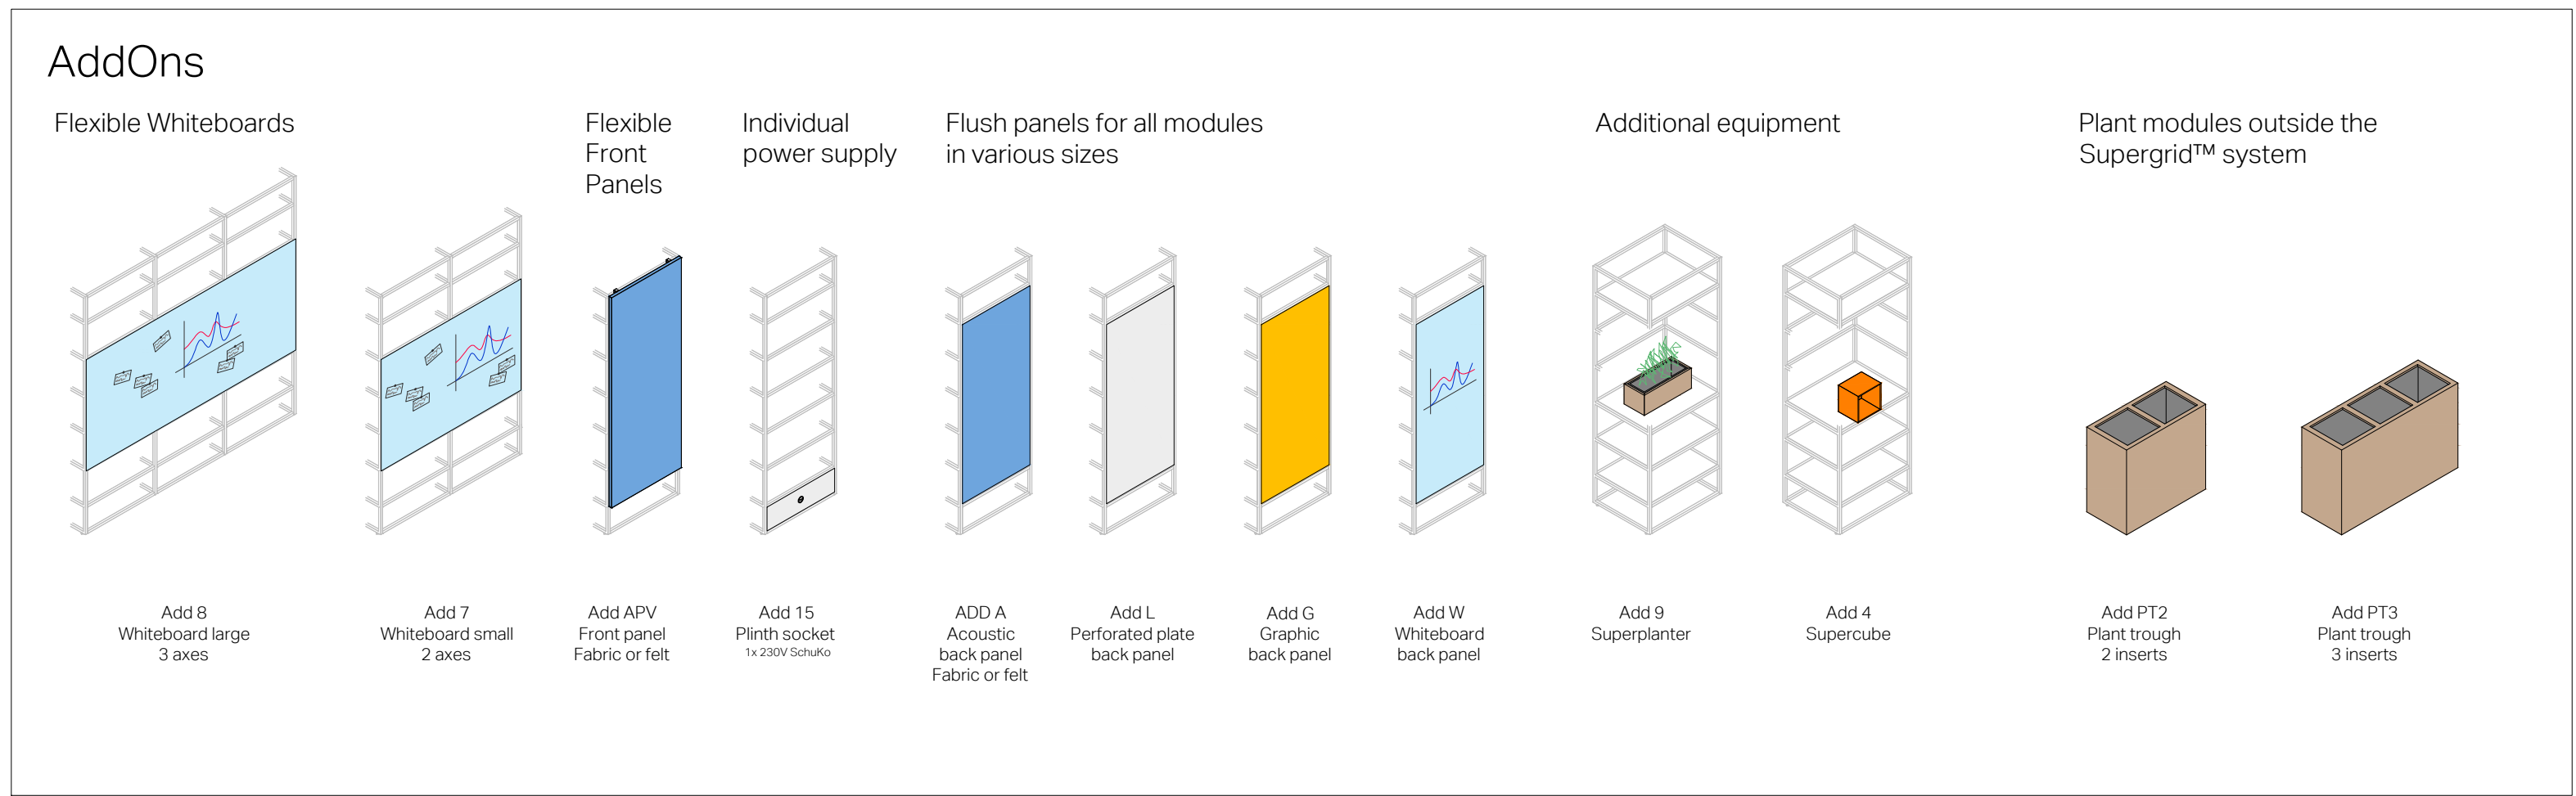
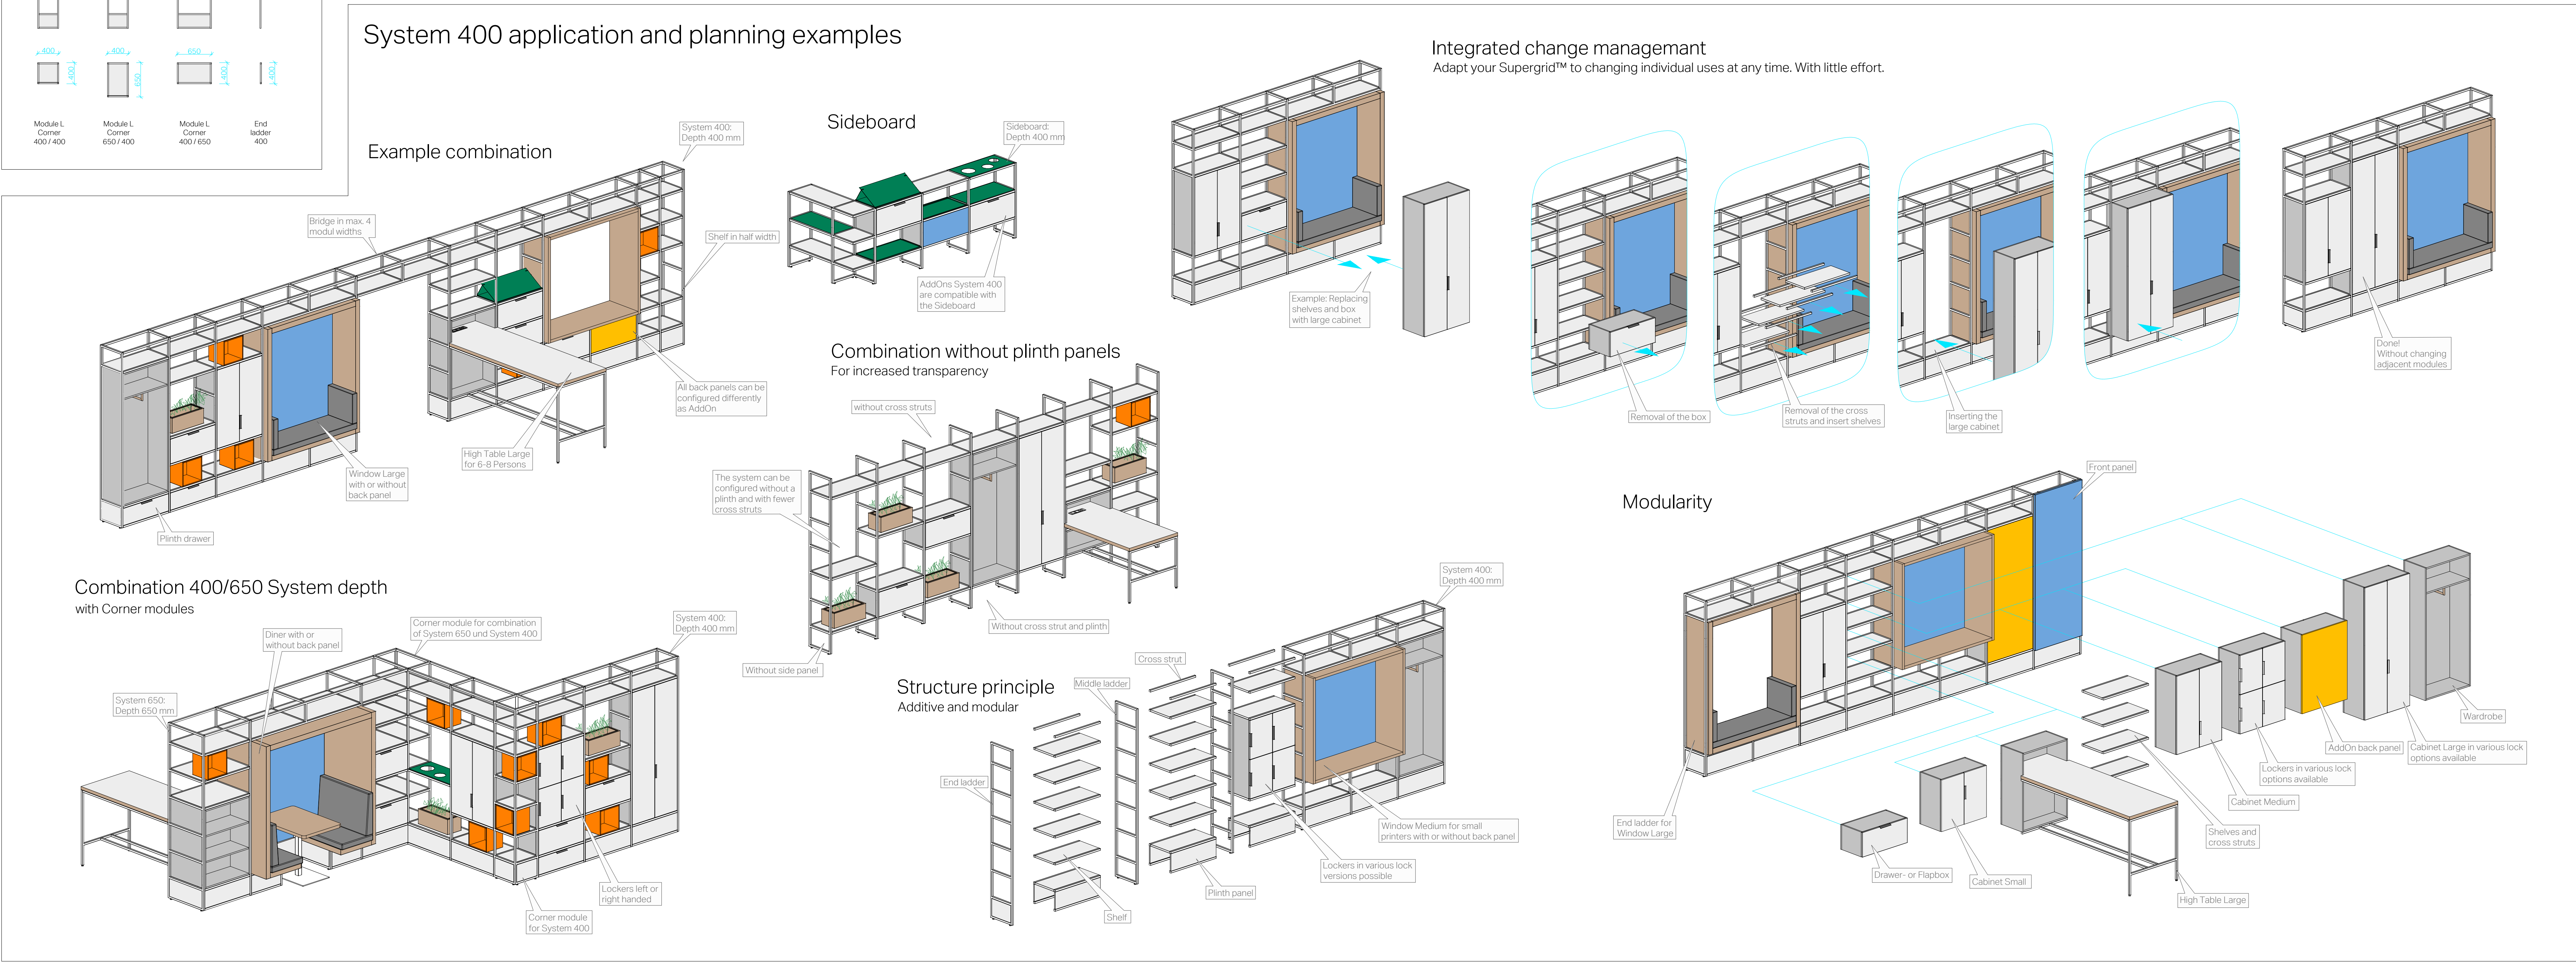


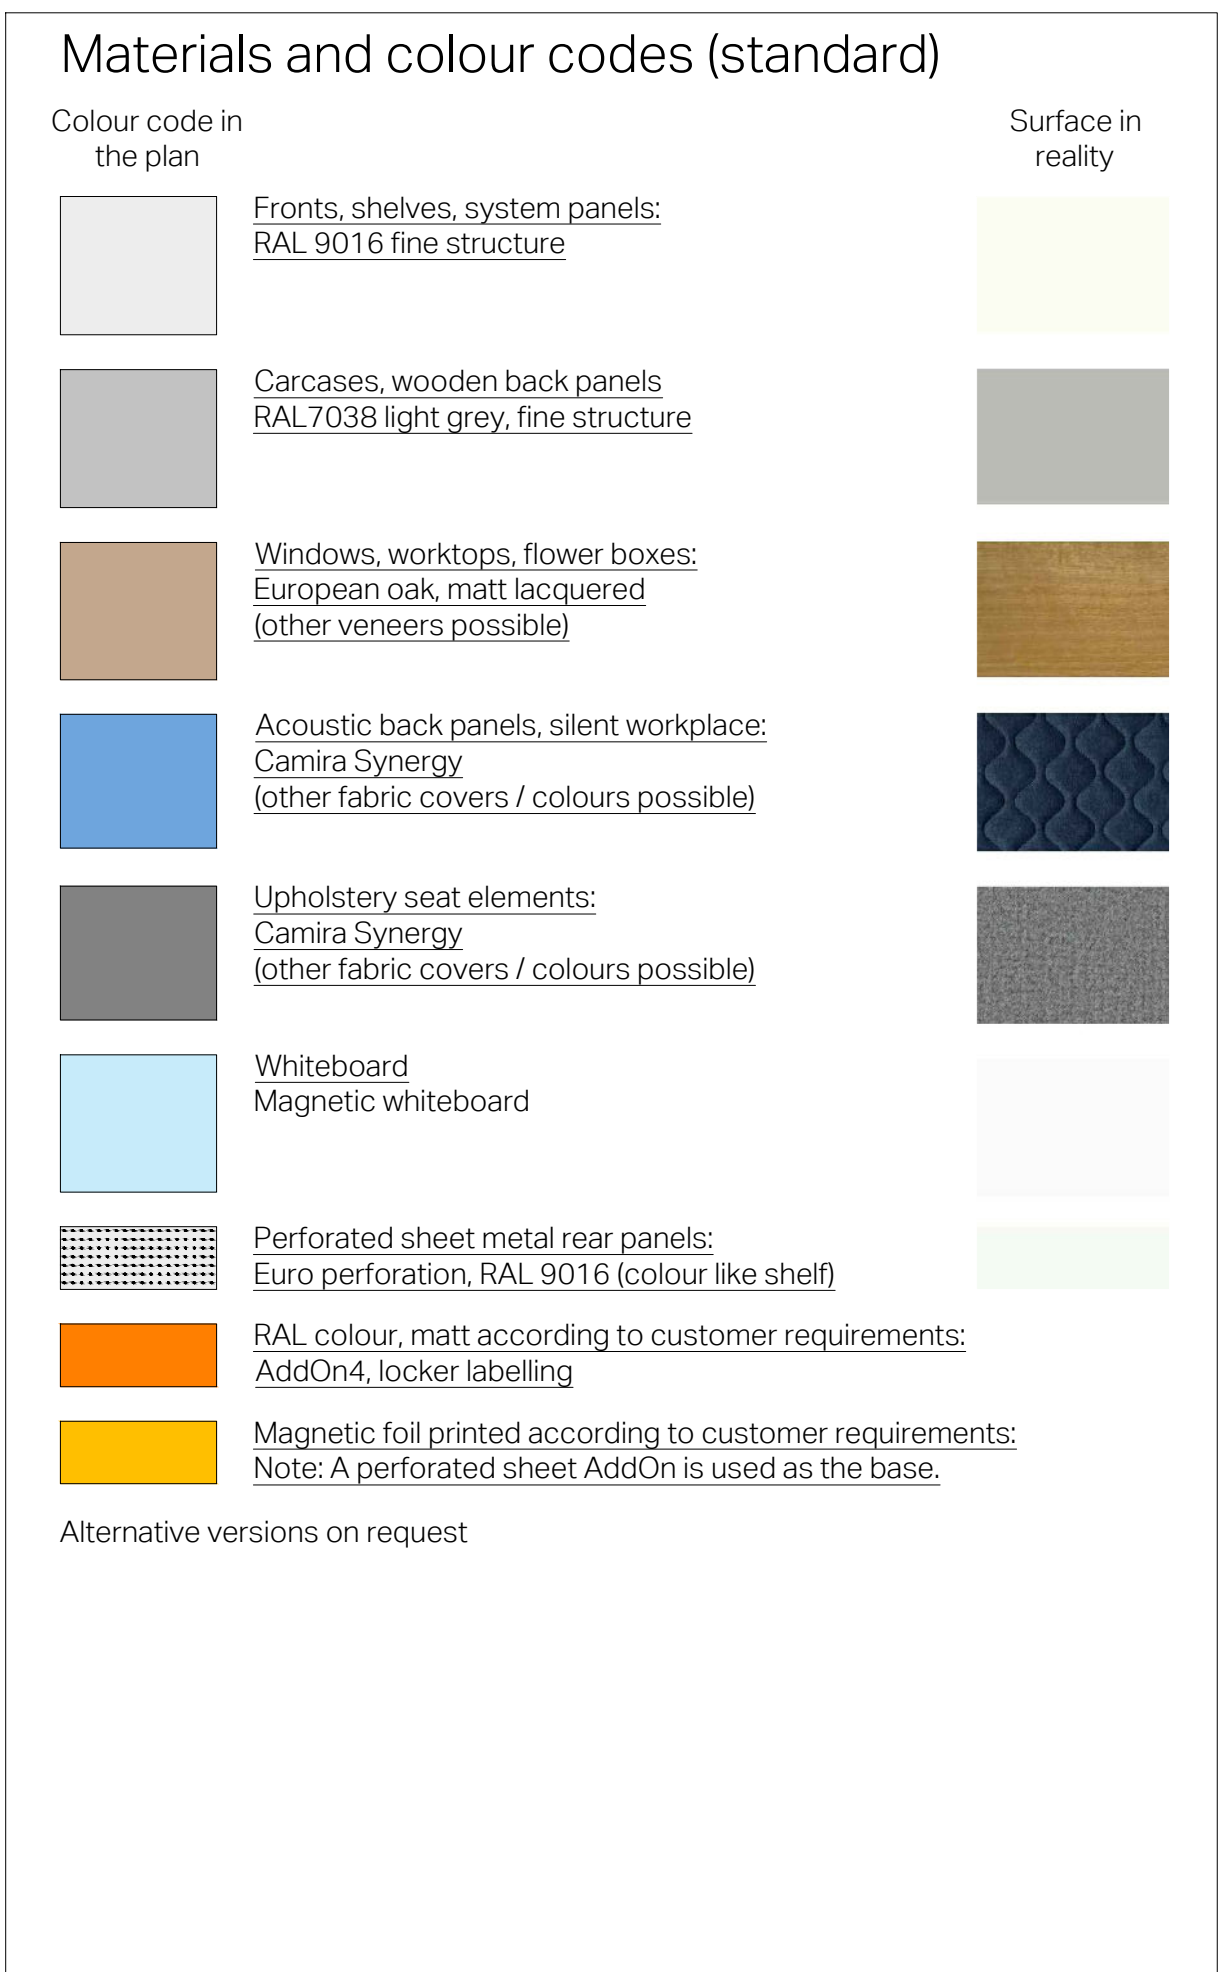

Plan information

Title	SUPERGRID™ System 400 overview
Creator	András Radnóci
Phone	+49 30 69809010
Mail	hello@mysupergrid.com
Creation Date	24.05.2018
Changed on	15.3.2024
Plan index	K.2
Plan number	1/1
Scale	1:50 / 1:20
Plan format	A0

The SUPERGRID™ is a brand of Artis Space Systems GmbH.
The system can be planned independently by planning offices for their customers' office planning. For this purpose, planners can use the basic drawings provided on mysupergrid.com.
The file or its contents may only be reproduced, modified or passed on with the prior written permission of Artis Space Systems GmbH.